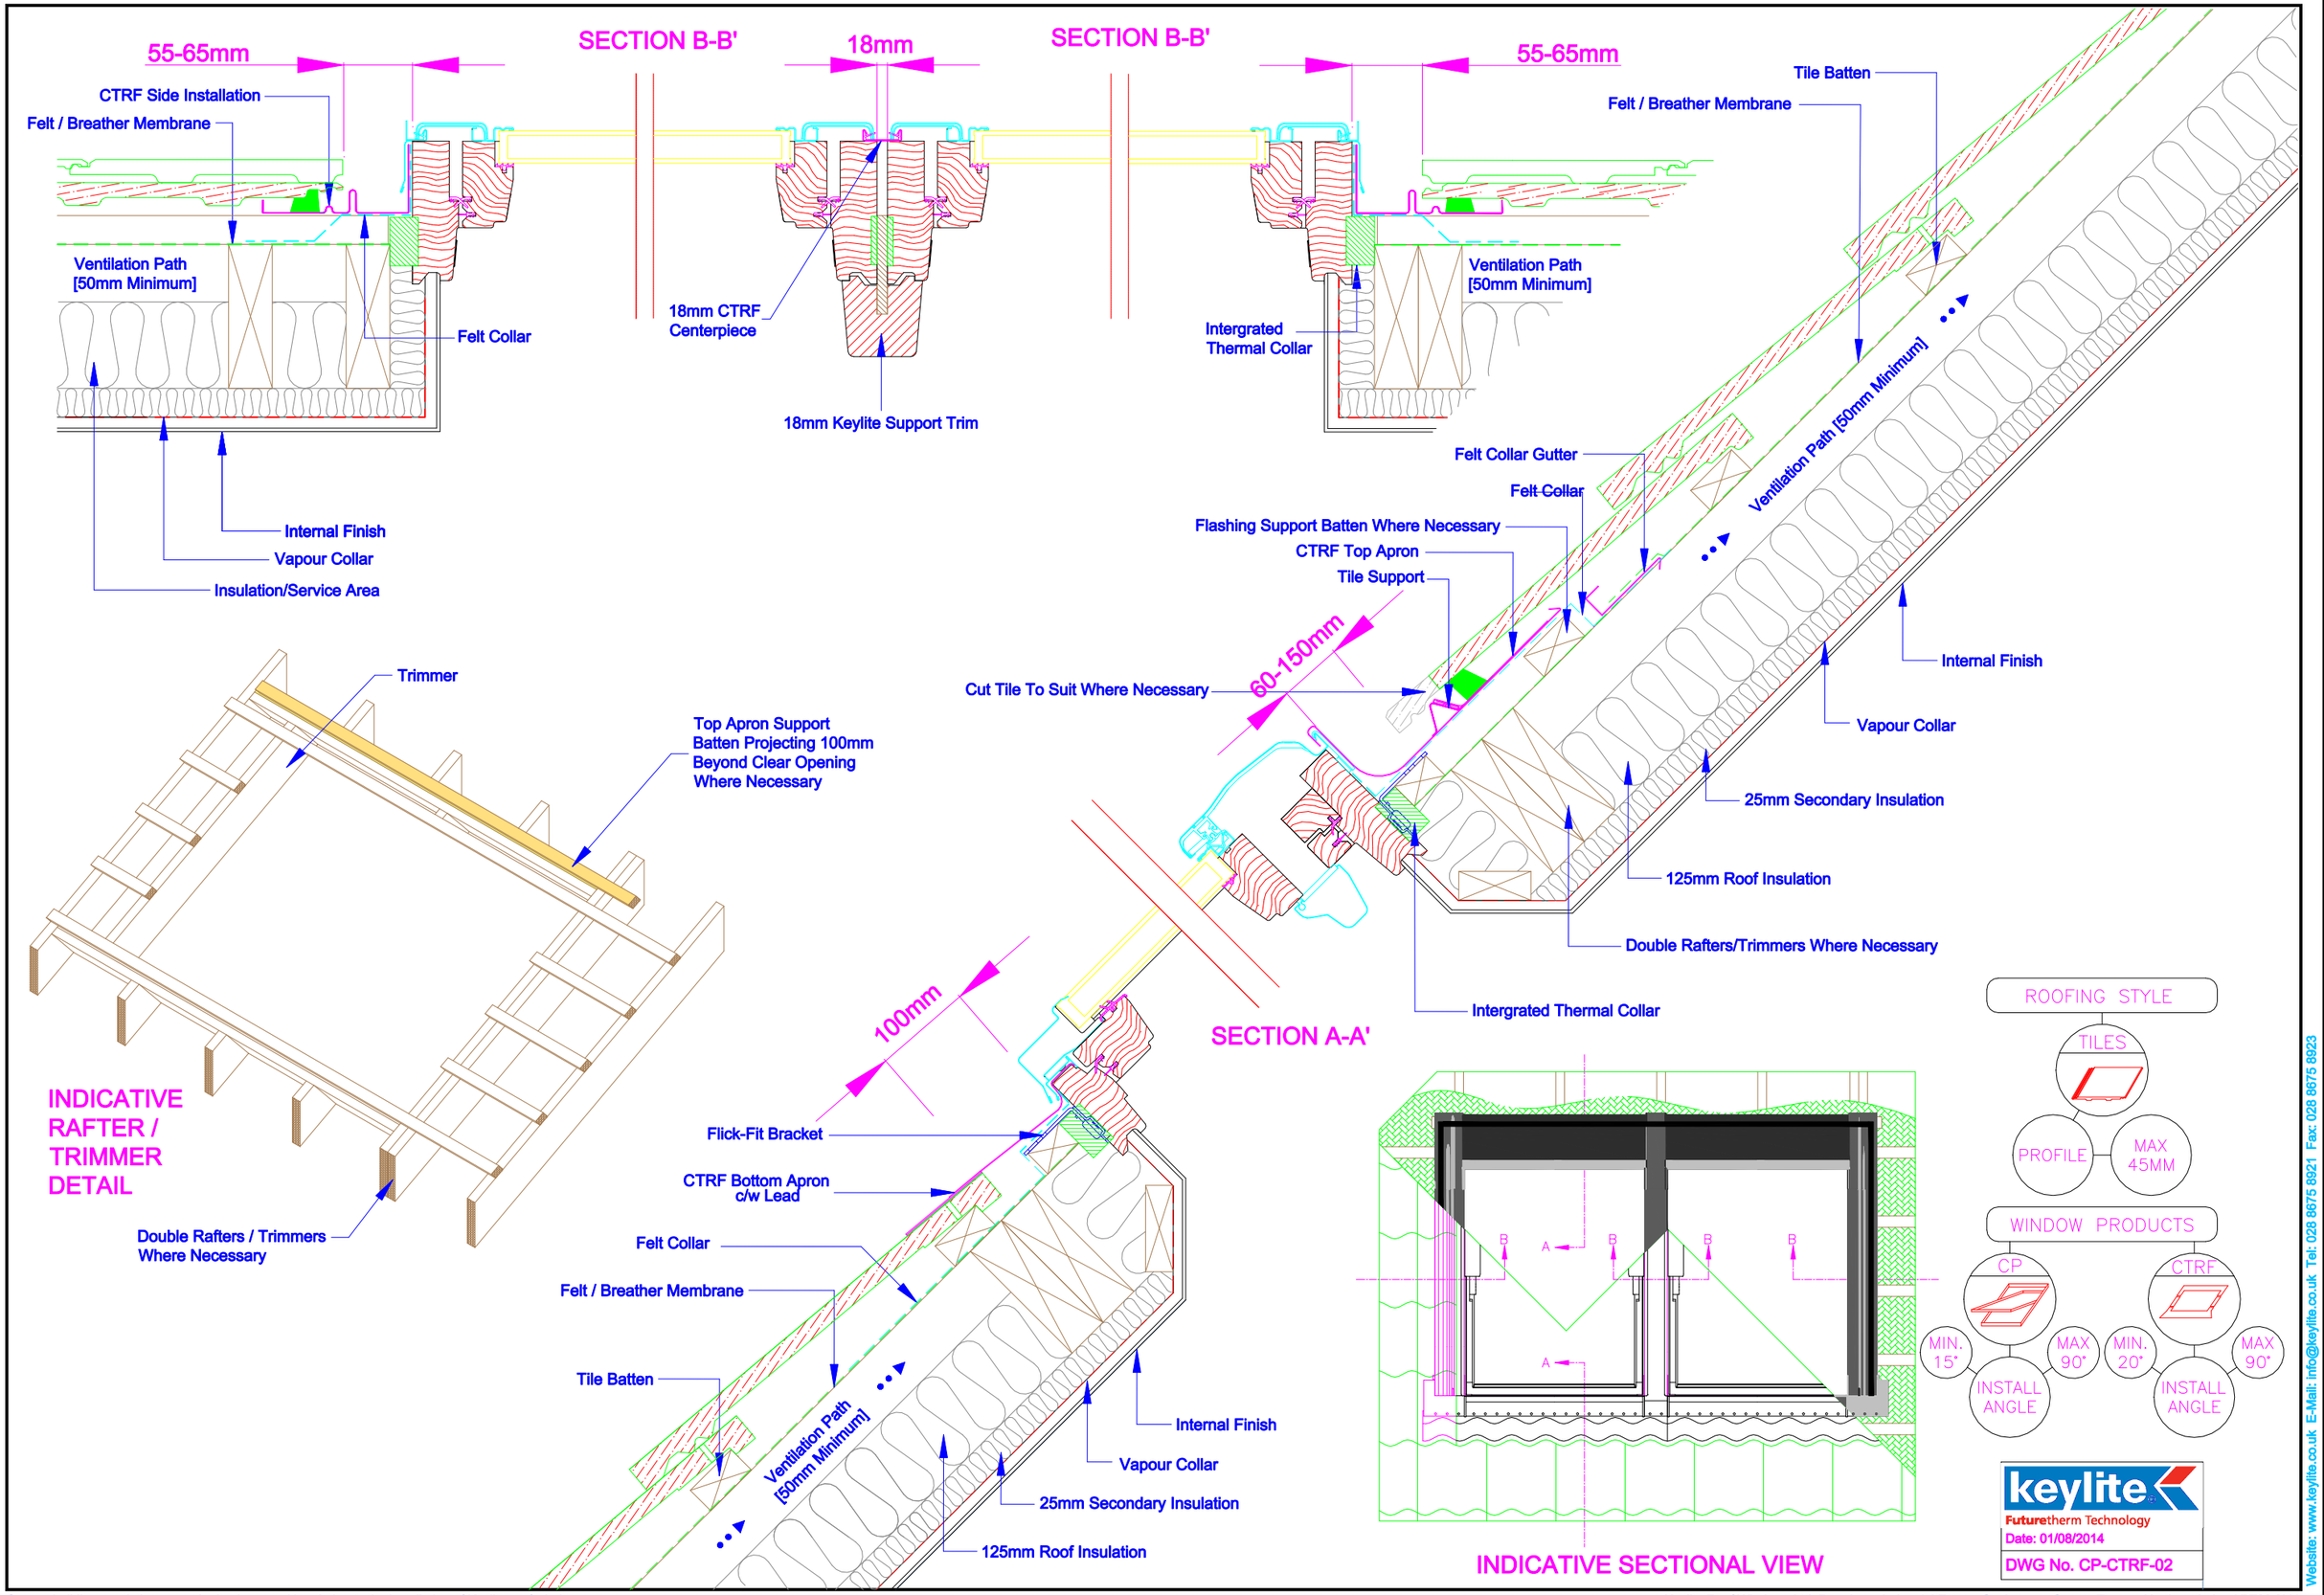

Current building regulations must be implemented in relation to the installation of Keylite roof windows.

Keylite Roof Windows Ltd. Derryloran Industrial Estate, Cookstown, County Tyrone, Northern Ireland BT80 9LU.

Website: www.keylite.co.uk E-Mail: info@keylite.co.uk Tel: 028 8675 8921 Fax: 028 8675 8923